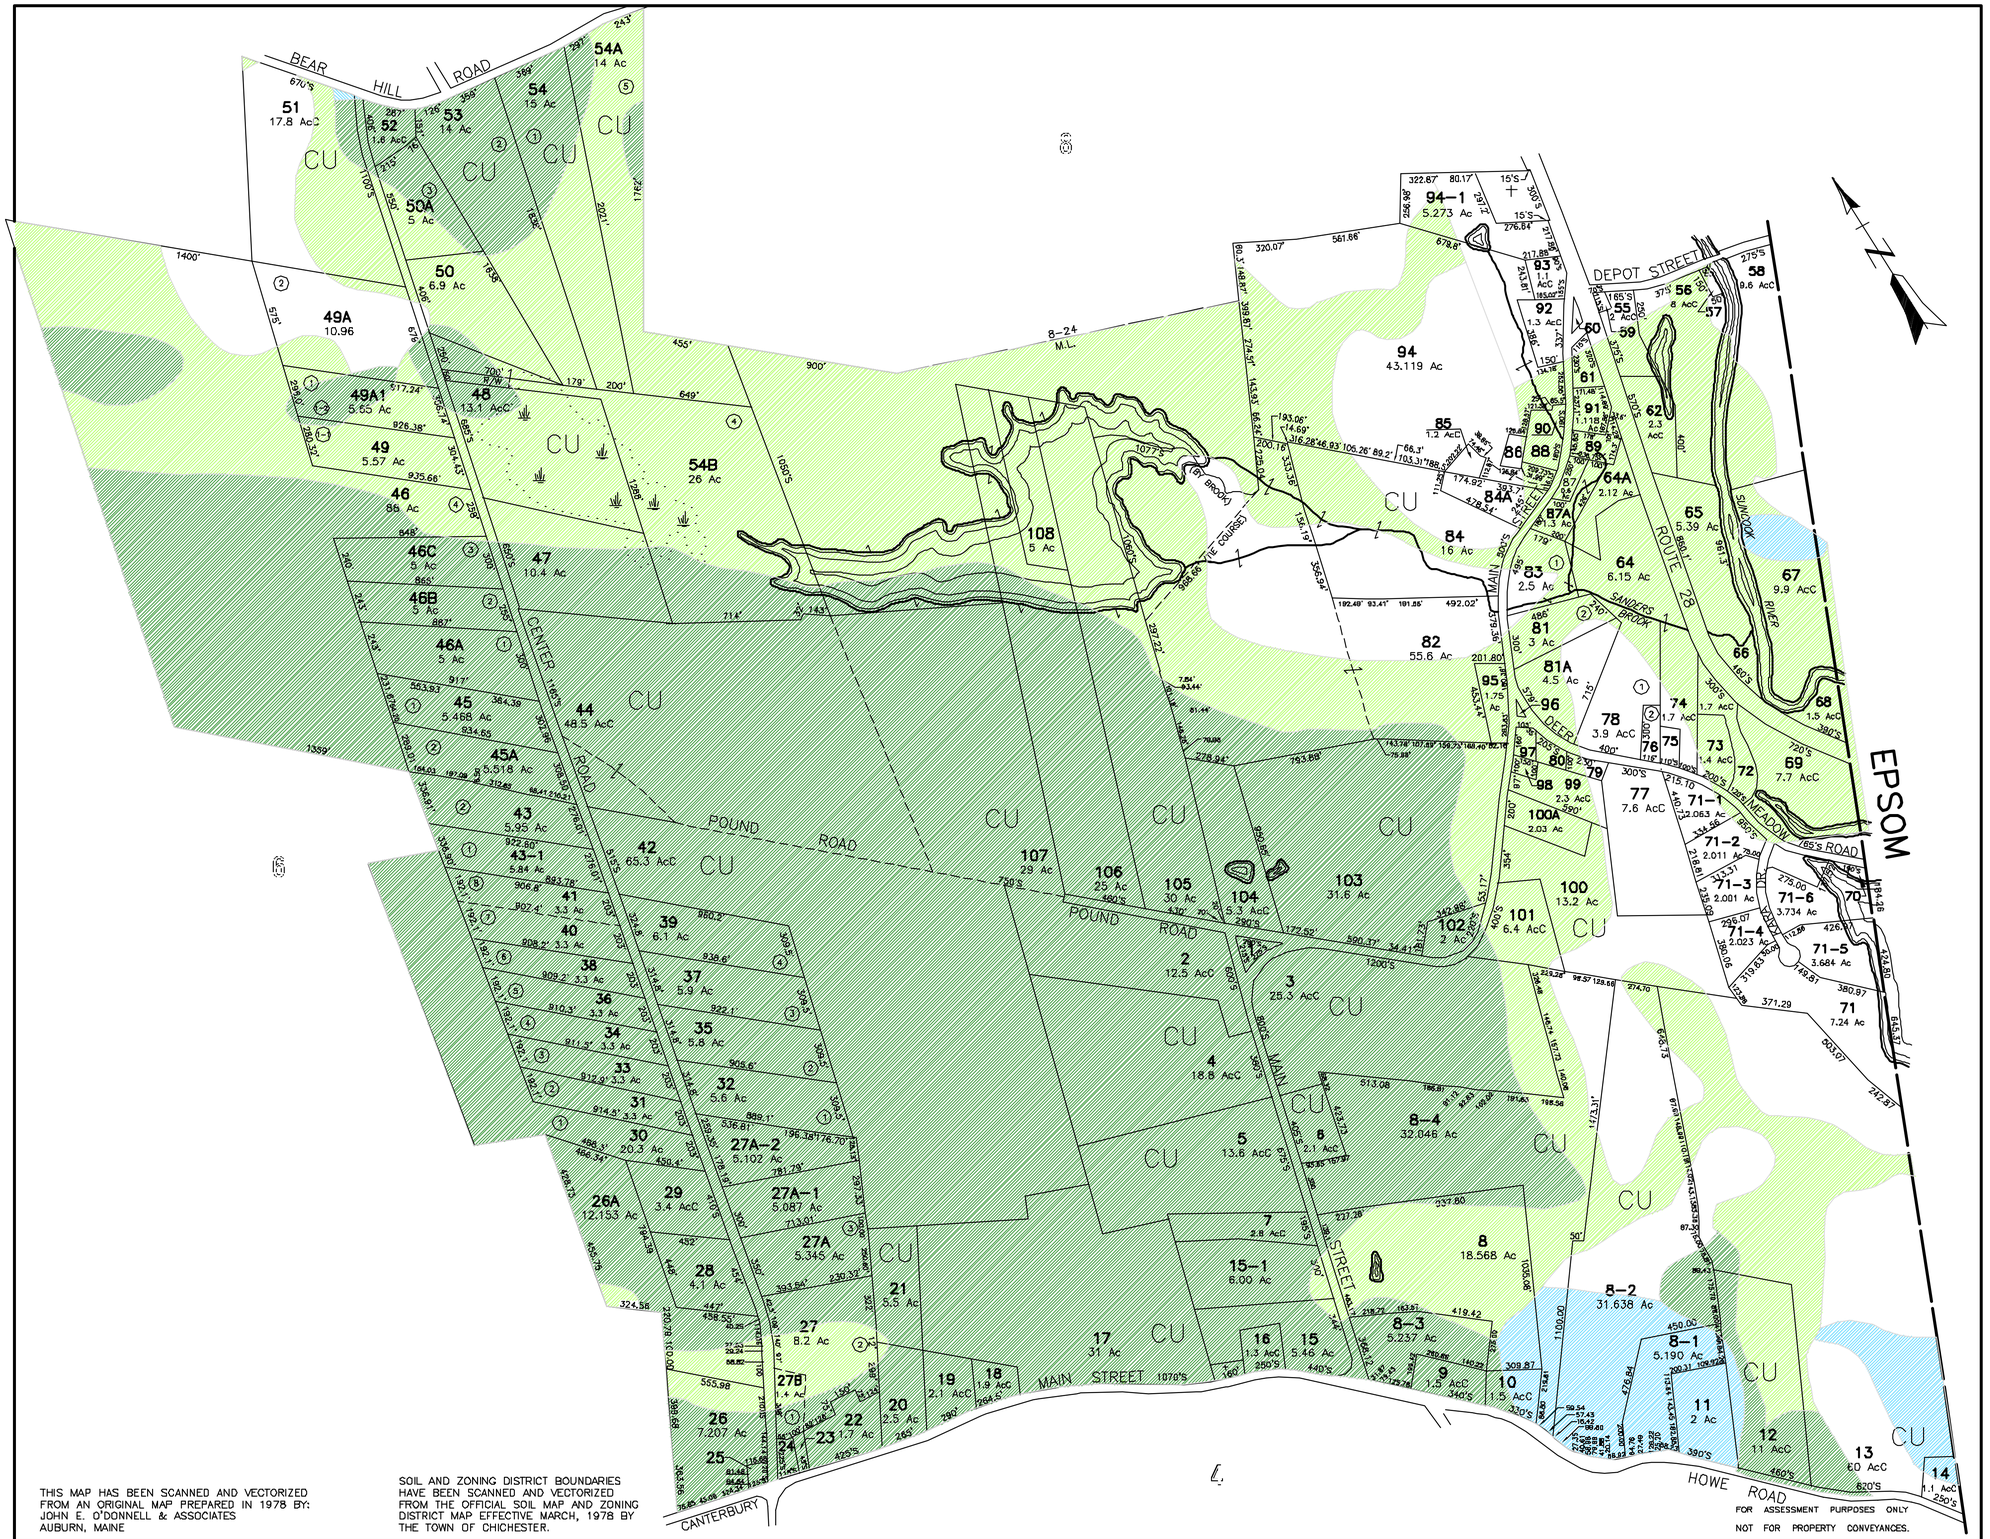

THIS MAP HAS BEEN SCANNED AND VECTORIZED FROM AN ORIGINAL MAP PREPARED IN 1978 BY: JOHN E. O'DONNELL & ASSOCIATES AUBURN, MAINE

SOIL AND ZONING DISTRICT BOUNDARIES HAVE BEEN SCANNED AND VECTORIZED FROM THE OFFICIAL SOIL MAP AND ZONING DISTRICT MAP EFFECTIVE MARCH, 1978 BY THE TOWN OF CHICHESTER.

FOR ASSESSMENT PURPOSES ONLY
NOT FOR PROPERTY CONVEYANCES.

PREPARED BY:

SEA Consultants Inc.
Science/Engineering/Architecture

10 FERRY STREET, BOX 7, SUITE 137, CONCORD, NH 03301
TEL. (603) 225-7000 FAX (603) 225-0099

MAY 1997

LEGEND

ADJACENT SHEET NO.	12
COMMON OWNERSHIP	1
DEVELOPMENT LOT NO.	OR ①
SCALED DIMENSION	S
CALCULATED AREA	AcC

PROPERTY MAP

CHICHESTER

NEW HAMPSHIRE

REVISION TABLE

DATE	BY	DESCRIPTION
8/04	SEA	LINES 26 & 28A, 103 & 82; M8-L24
7/03	SEA	SUBDIVIDE LOT 8
6/02	SEA	SUBDIVIDE LOT 45
4/01	SEA	REVISE POUND ROAD
5/00	SEA	ADD LOTS 27-A1, 27-A2
5/99	SEA	REVISE LOTS 74 AND 78
12/97	SEA	REVISE LOTS 5, 7

SCALE IN FEET
0 400 800

SHEET 5 OF 10