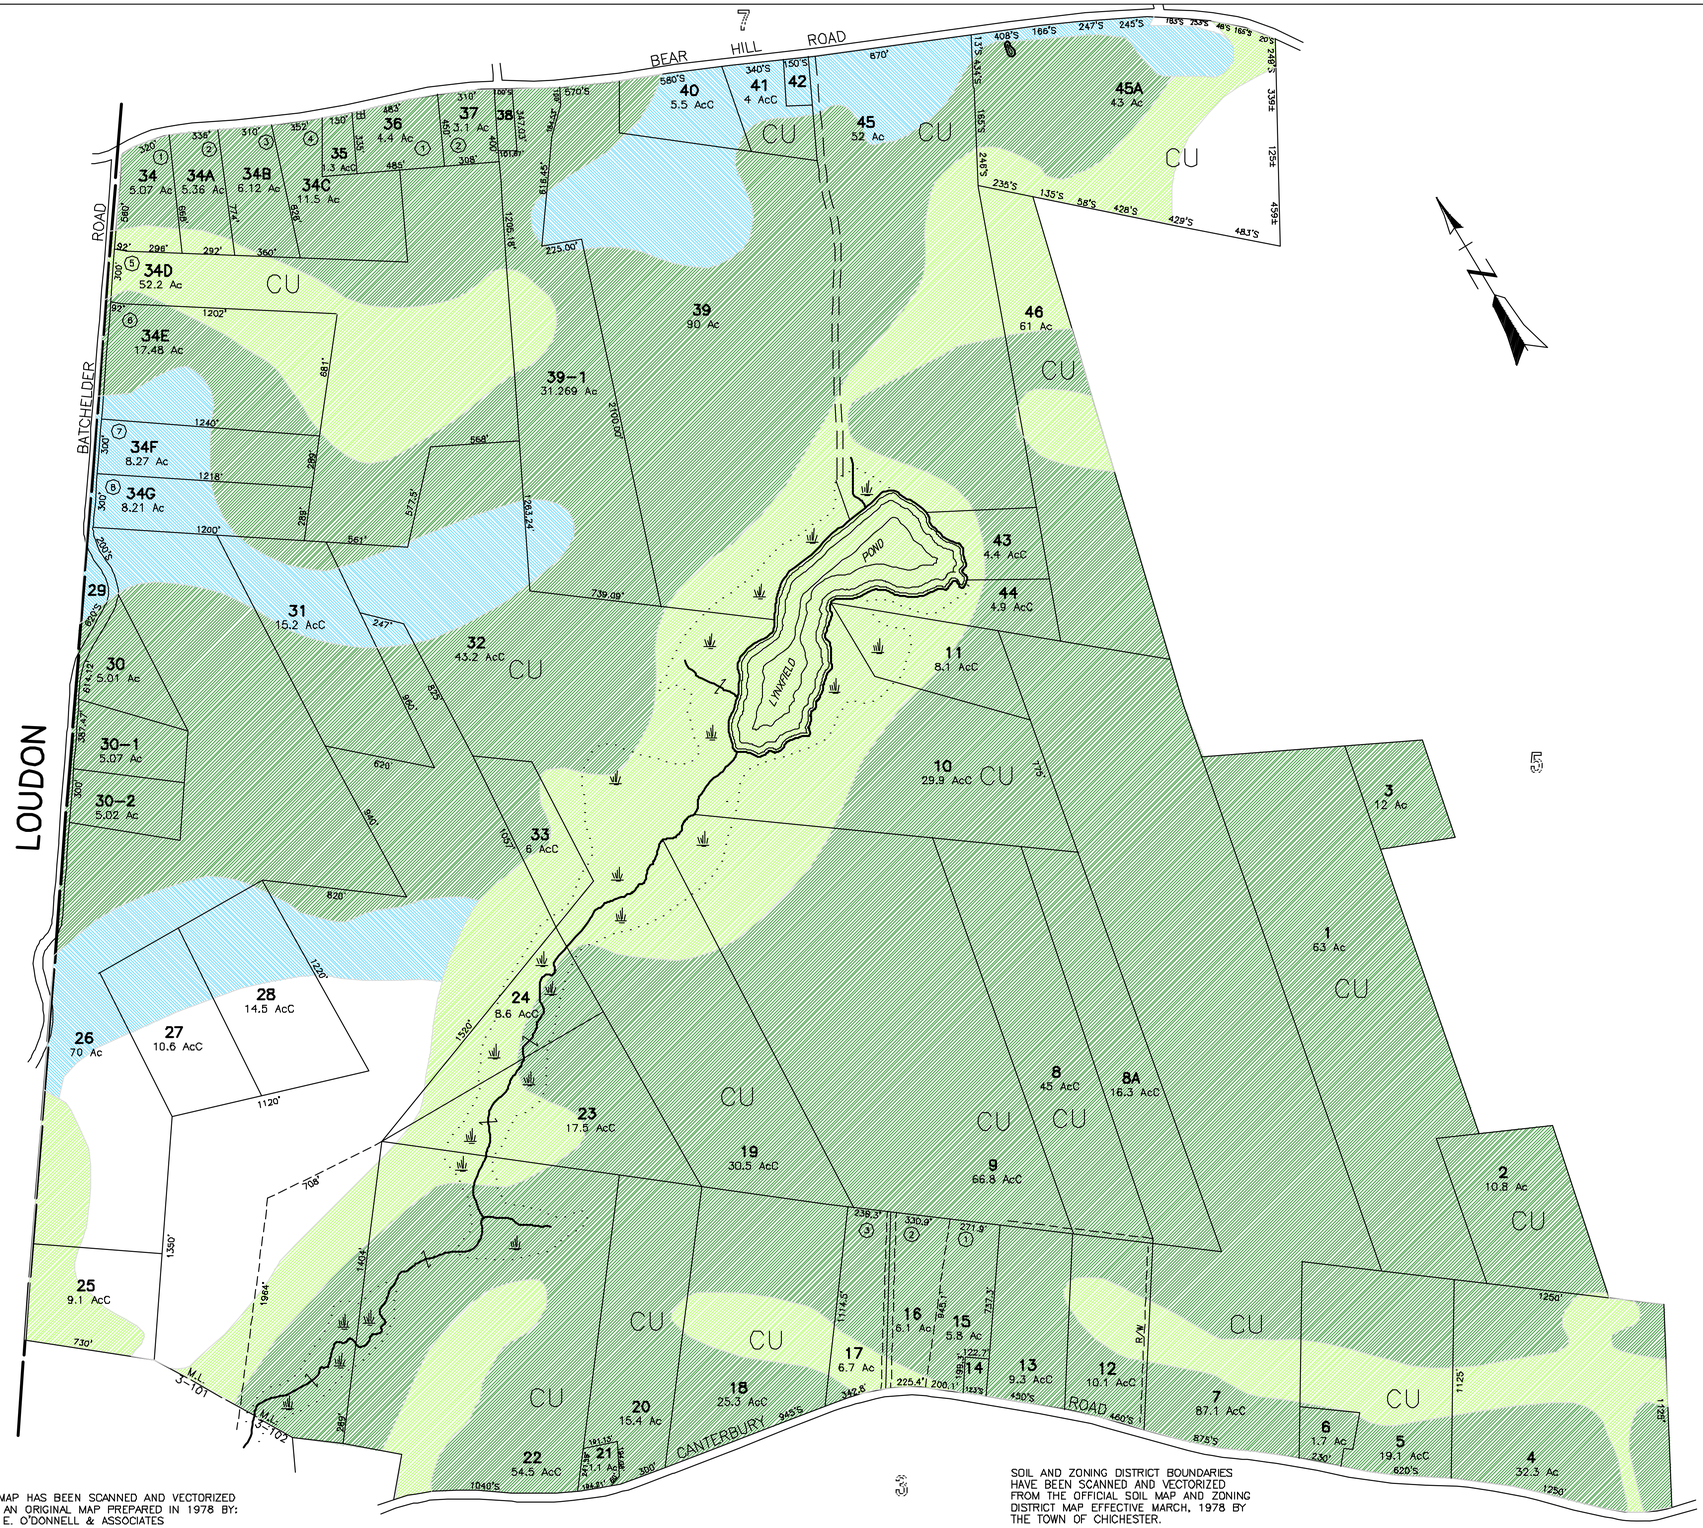

THIS MAP HAS BEEN SCANNED AND VECTORIZED FROM AN ORIGINAL MAP PREPARED IN 1978 BY: JOHN E. O'DONNELL & ASSOCIATES AUBURN, MAINE

SOIL AND ZONING DISTRICT BOUNDARIES HAVE BEEN SCANNED AND VECTORIZED FROM THE OFFICIAL SOIL MAP AND ZONING DISTRICT MAP EFFECTIVE MARCH, 1978 BY THE TOWN OF CHICHESTER.

FOR ASSESSMENT PURPOSES ONLY
NOT FOR PROPERTY CONVEYANCES.

PREPARED BY:

SEA Consultants Inc.
Science/Engineering/Architecture

10 FERRY STREET, BOX 7, SUITE 137, CONCORD, NH 03301
TEL. (603) 225-7000 FAX (603) 225-0099

MAY 1997

LEGEND

ADJACENT SHEET NO.	12
COMMON OWNERSHIP	OR
DEVELOPMENT LOT NO.	1
SCALED DIMENSION	S
CALCULATED AREA	AcC

PROPERTY MAP

CHICHESTER

NEW HAMPSHIRE

REVISION TABLE

DATE	BY	DESCRIPTION
8/04	SEA	REVISE LOT 45A
5/99	SEA	REVISE BATHCHELDER ROAD
9/98	SEA	ADD LOT 39-1; REVISE 6-21

SCALE IN FEET
0 400 800

SHEET 6 OF 10